SAMPLE DRAWING

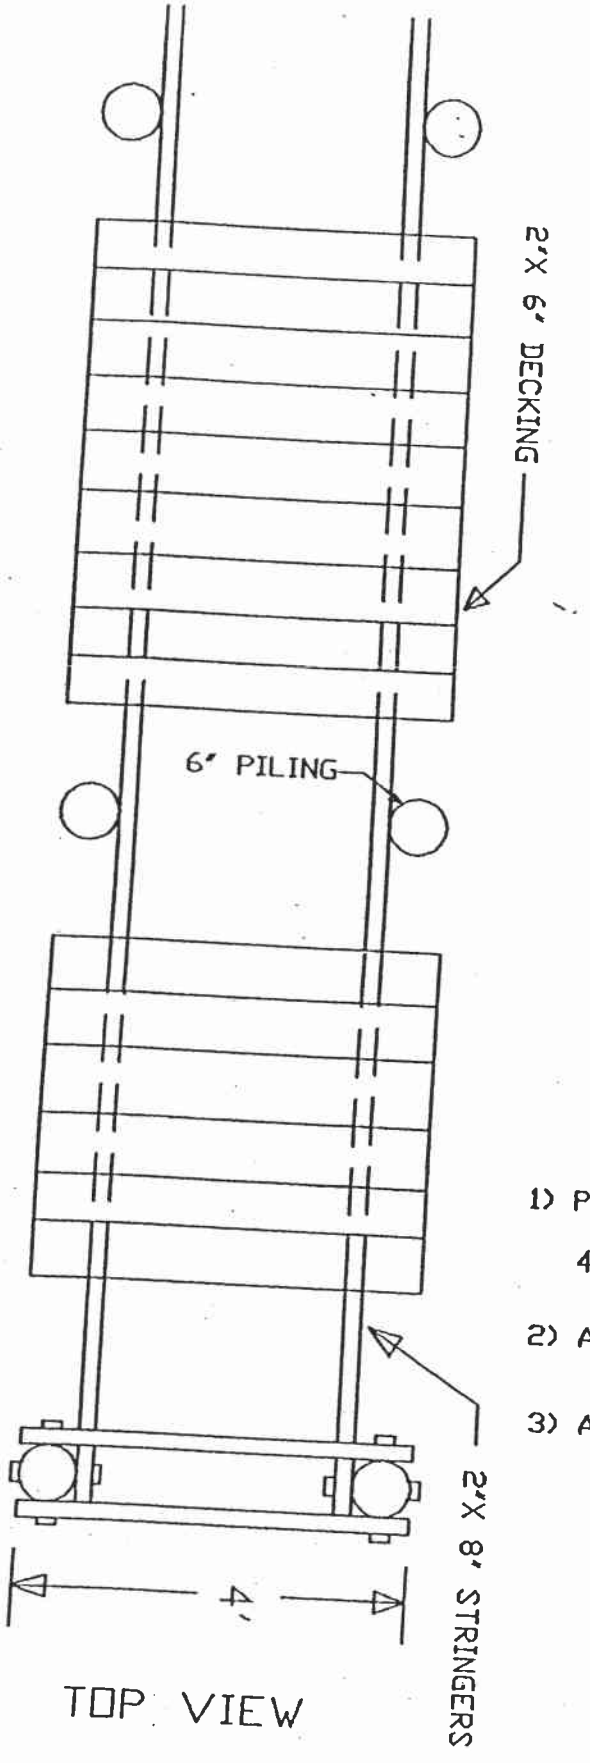

TOP VIEW

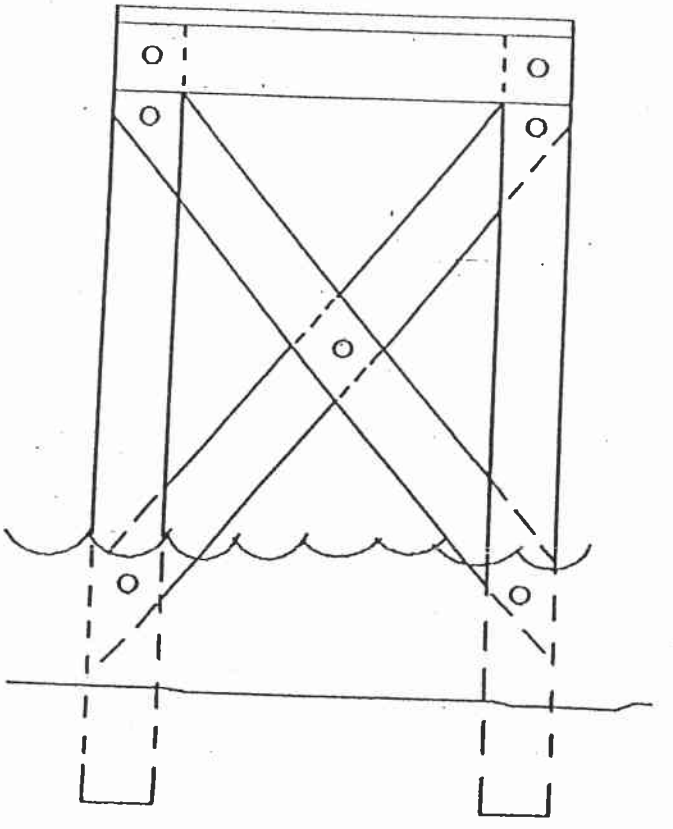

CROSS SECTION

NOTE:

1) PILING PENETRATION 4' MINIMUM

2) ALL HARDWARE GALV.

3) ALL WOOD TREATED

PLOT PLAN

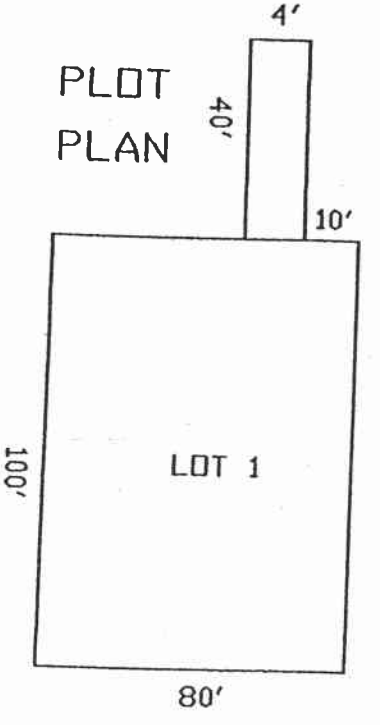

RDG 4-09-99